E Electrical Shutoff

G Gas Shutoff

Hydrant

FACP Fire Alarm Control Panel

W Water Shutoff

Fire Department Connection (FDC)

KNOX Knox Box
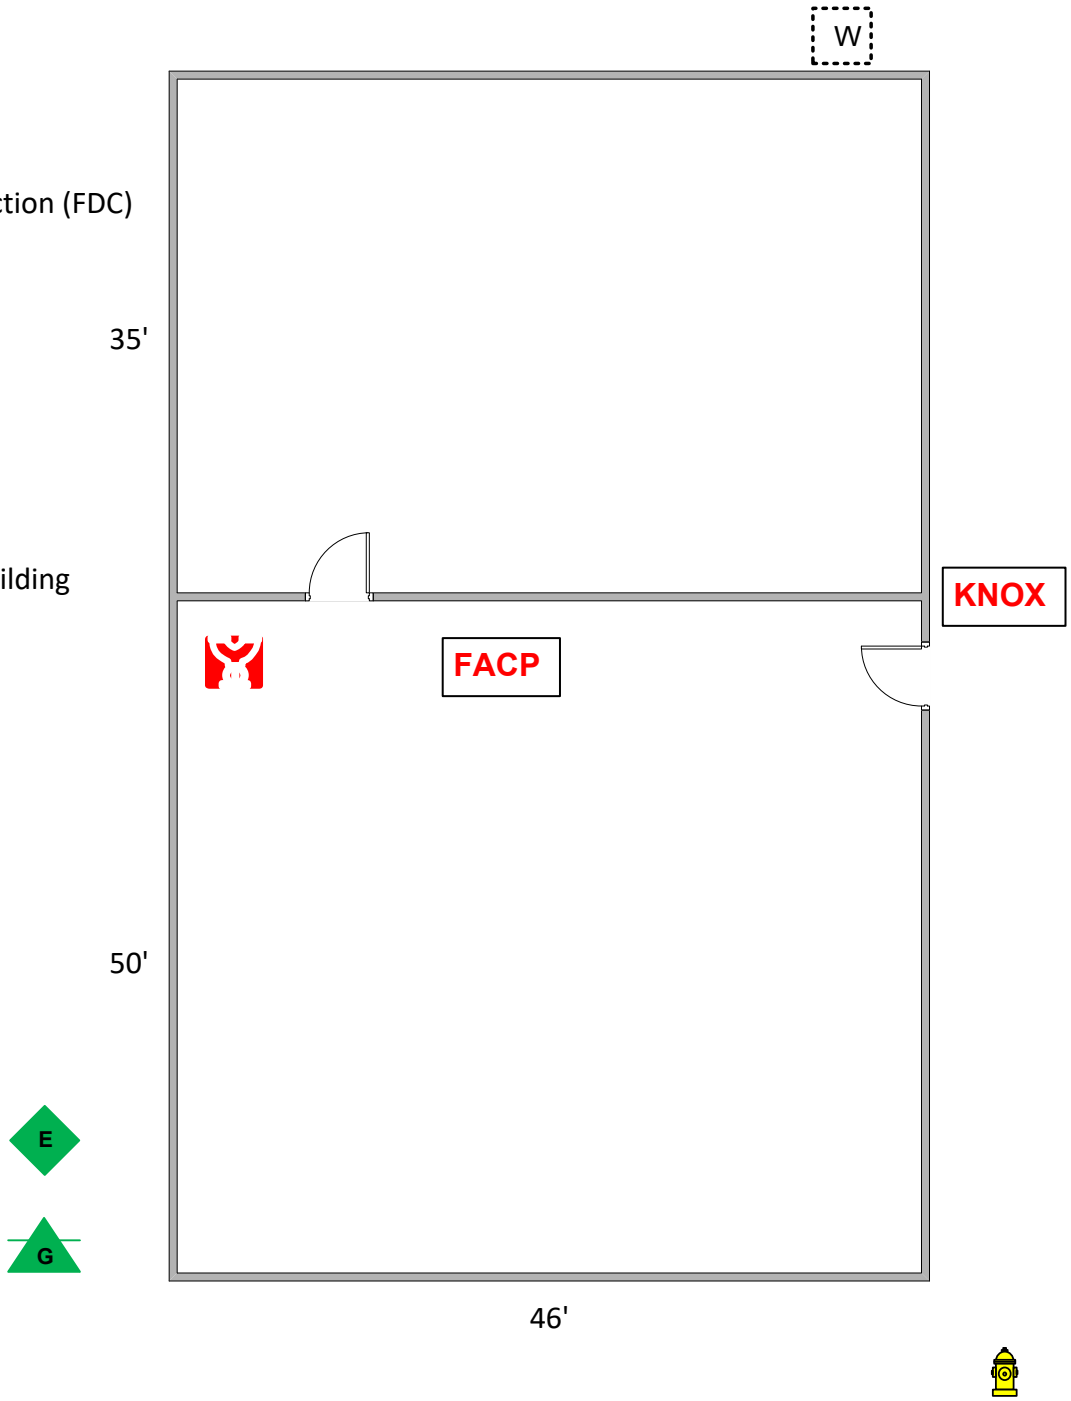
Please Include Approximate Building Dimensions